This document contains proprietary information, and except with written permission of "Andishehvarzan Sanat JAM" Consulting Engineers, such information shall not be published, or disclosed to others, or used for any purpose and documents shall not be duplicated in whole or in part.

ISSUES			
REV	DATE	COPY	ISSUED TO
	99.12.13	S.C	KERMAN BAREZ TIRE CO.
a	99.12.25	S.C	KERMAN BAREZ TIRE CO.

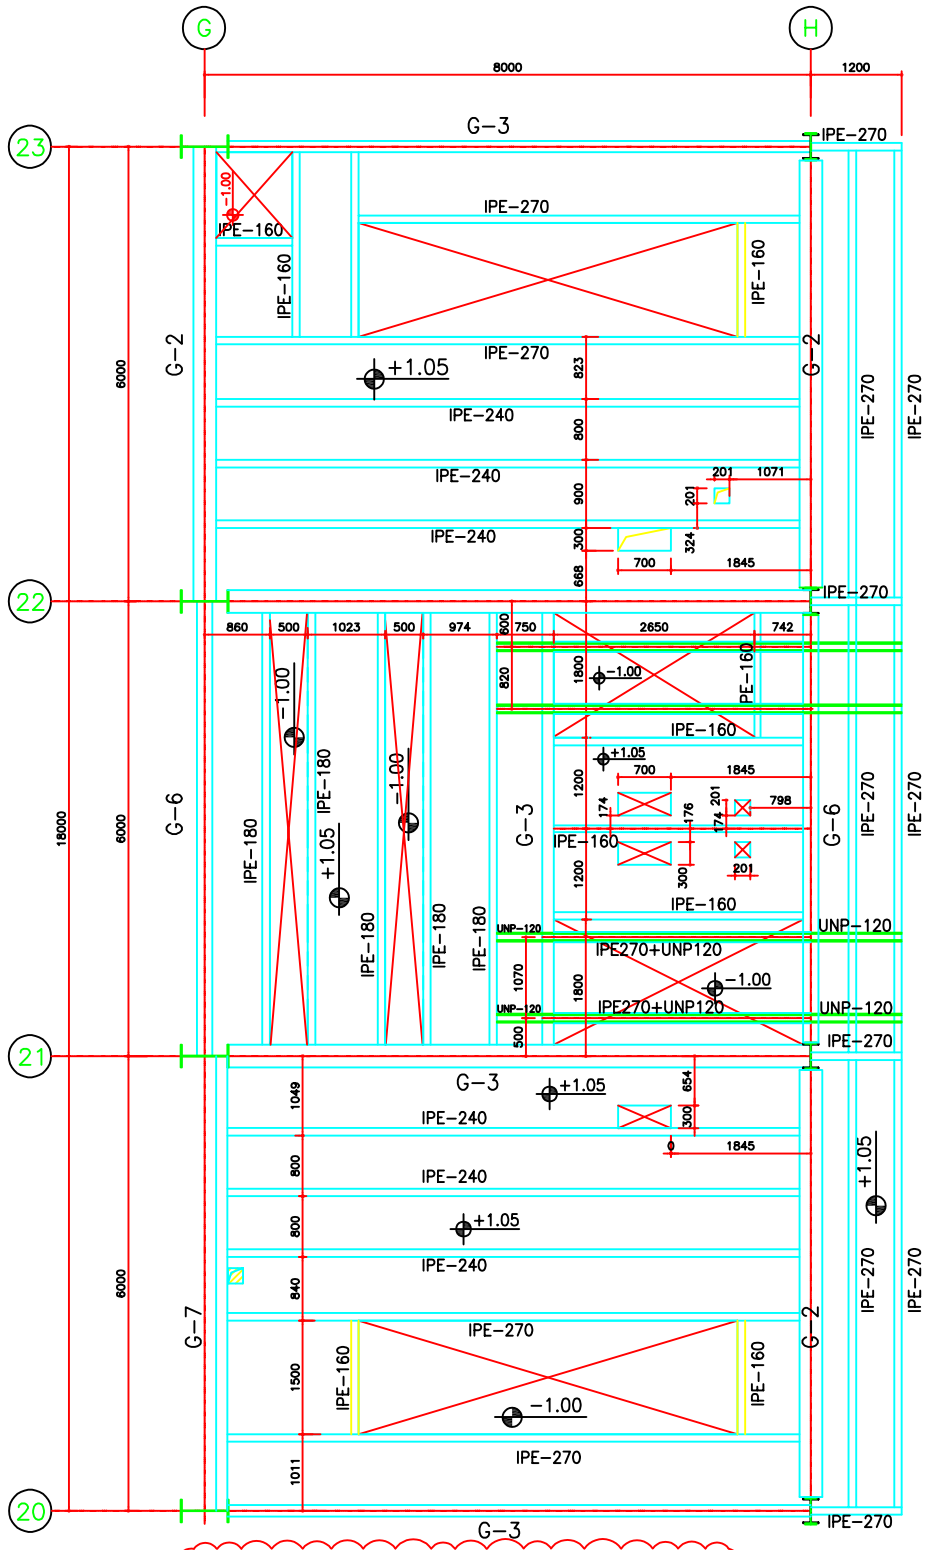

a FRAMING PLAN AT ELEV. +1.05
1:50 TOP OF BEAM

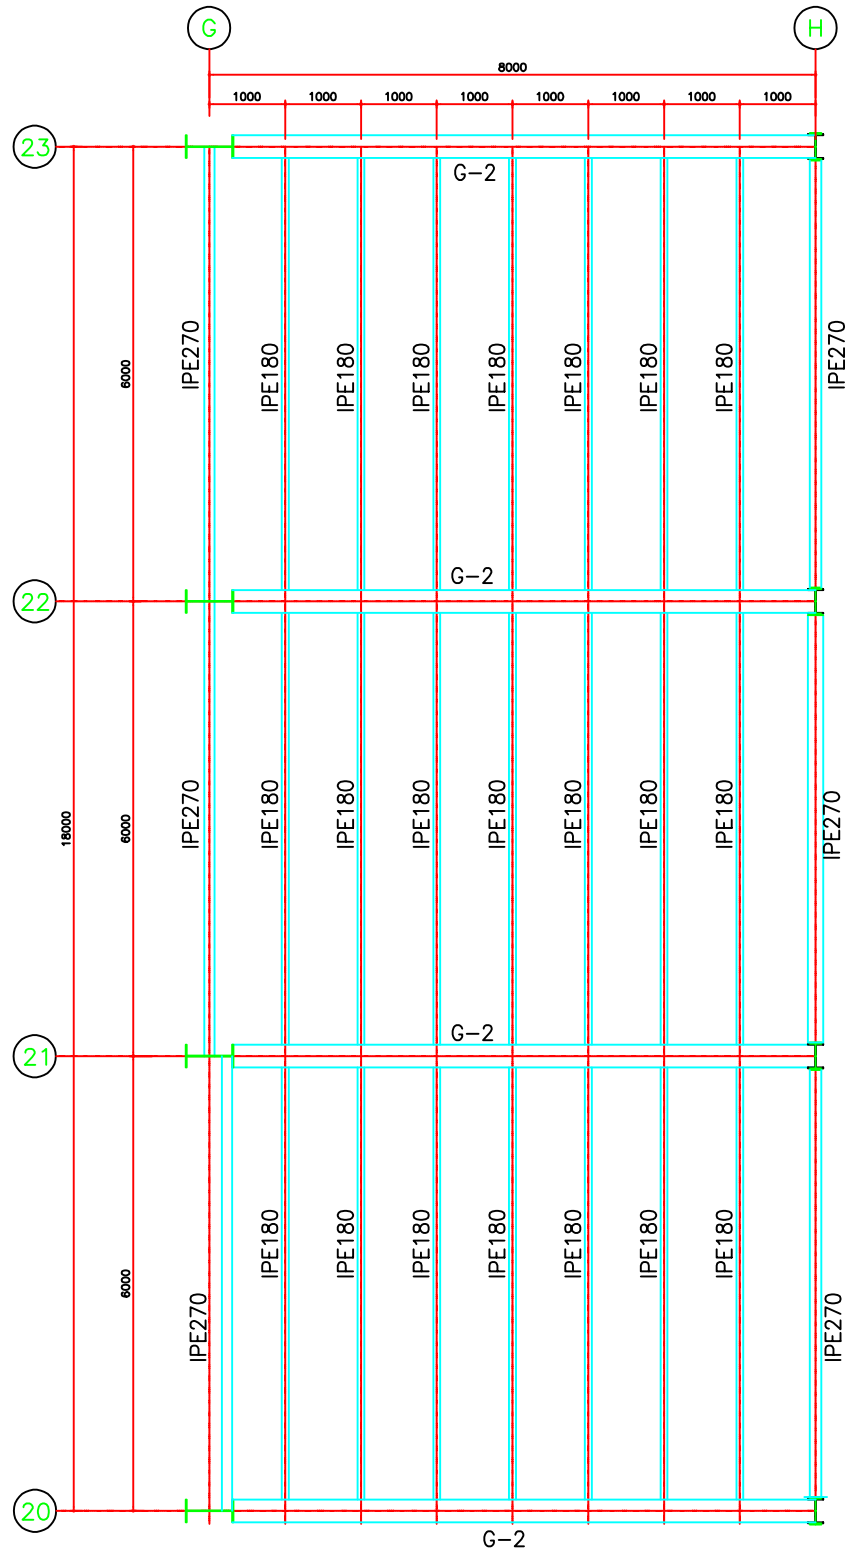

FRAMING PLAN AT ELEV. +5.65
1:50 TOP OF BEAM

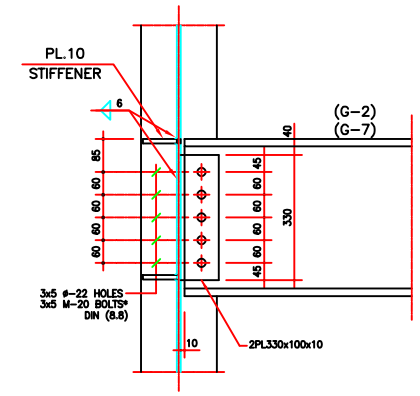

TYPICAL CONNECTION DETAIL OF
PLATE GIRDER G-2 & G-7 TO COLUMN
1:50

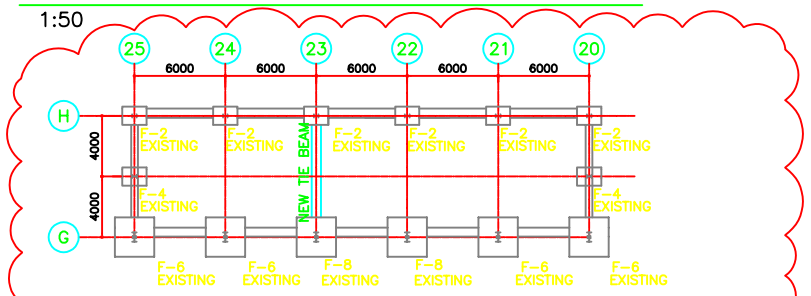

FOUNDATION PLAN : (NEW TIE BEAM)
1:250

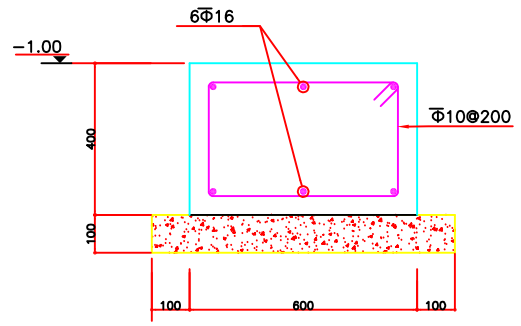

NEW TIE BEAM SECTION
1:10

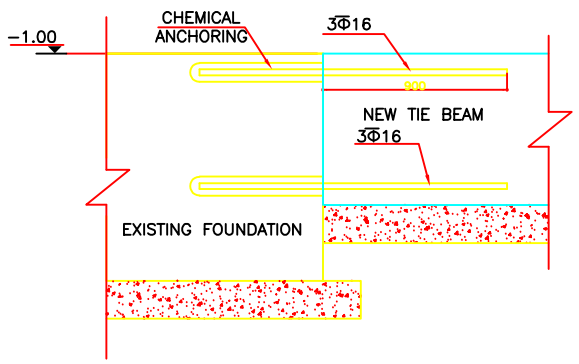

a CONNECTION DETAIL OF
TIE BEAM TO EXISTING FOUNDATION
1:10

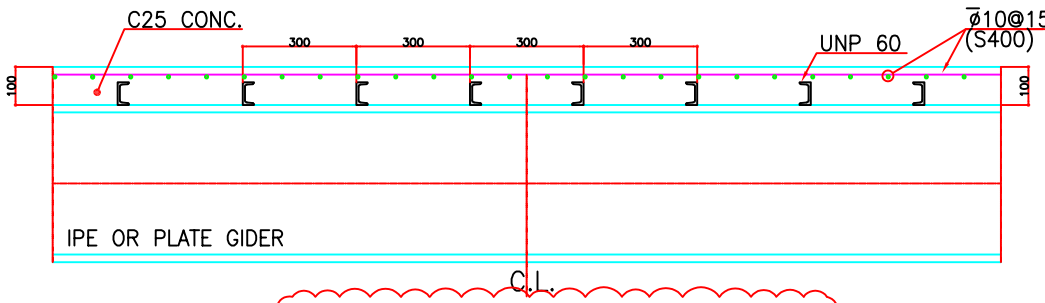

a COMPOSITE BEAM DETAIL
1:10

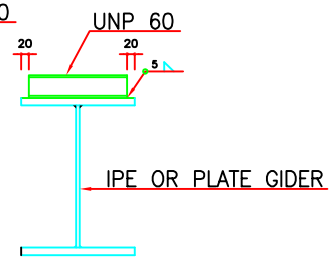

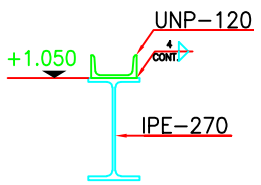

IPE-270+UNP-120
1:10 FOR TRANS RAIL

REV.	NO. OF △	DATE	REVISION	DRAWN	CHE'D	APP'D
		99.12.25	COMPOSITE BEAM DETAIL IS REVISED ACC. TO LETTER DATED 99.12.16 NO. 98/240/83.	P.A.	P.A.	S.J.

Andishehvarzan Sanat
CONSULTING ENGINEERS

KERMAN BAREZ TIRE CO.
RADIAL TIRE MANUFACTURING PLANT-KERMAN
TIRE PRE-BUILDING(SUBSTATION)

SCALE	AS SHOWN
DRAWN	P.A.
CHECKED	P.A.
APPROVED	S.J.
DATE	99.12.13
CAD FILE	62622312

FRAMING PLAN @ ELEV. +1.05 & +5.65

PROJECT NUMBER 9862
DRAWING NUMBER 1.622312 REV. a

STEEL STRUCTURE
CLIENT'S DRAWING NUMBER

D C B A