This document contains proprietary information, and except with written permission of "Andishehvarzan Sanat JAM" Consulting Engineers, such information shall not be published, or disclosed to others, or used for any purpose and documents shall not be duplicated in whole or in part.

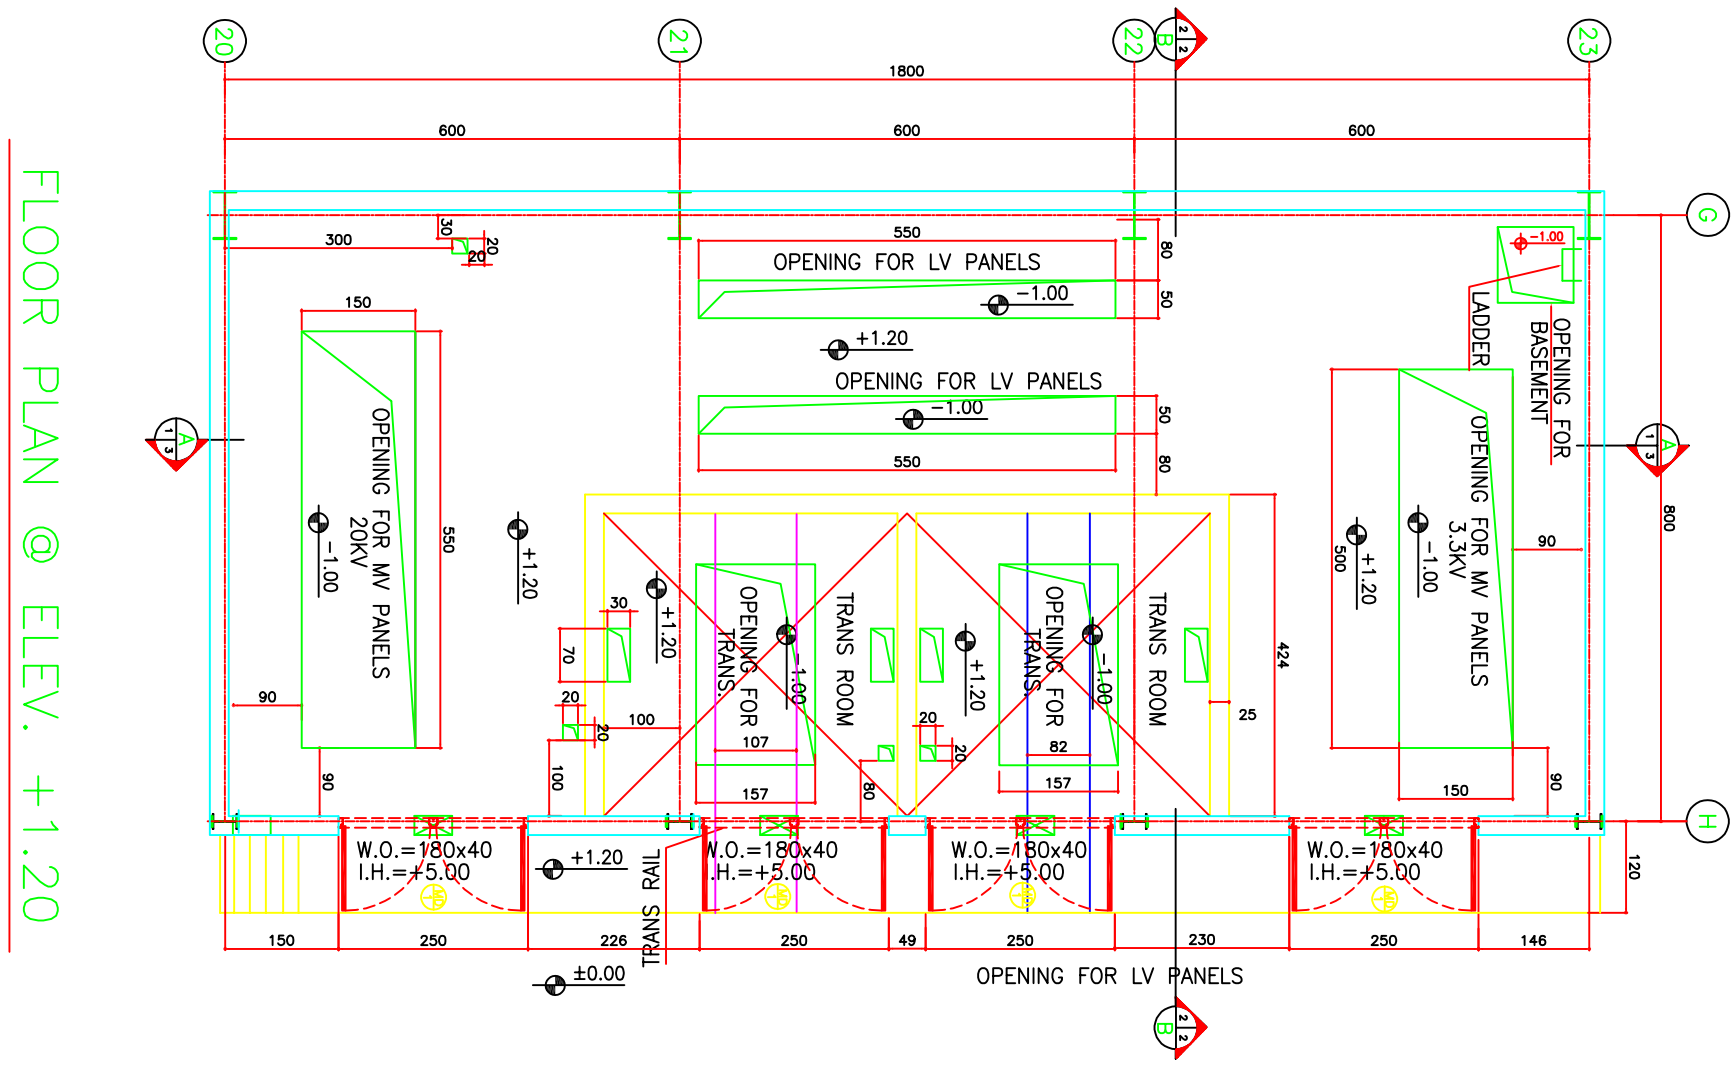


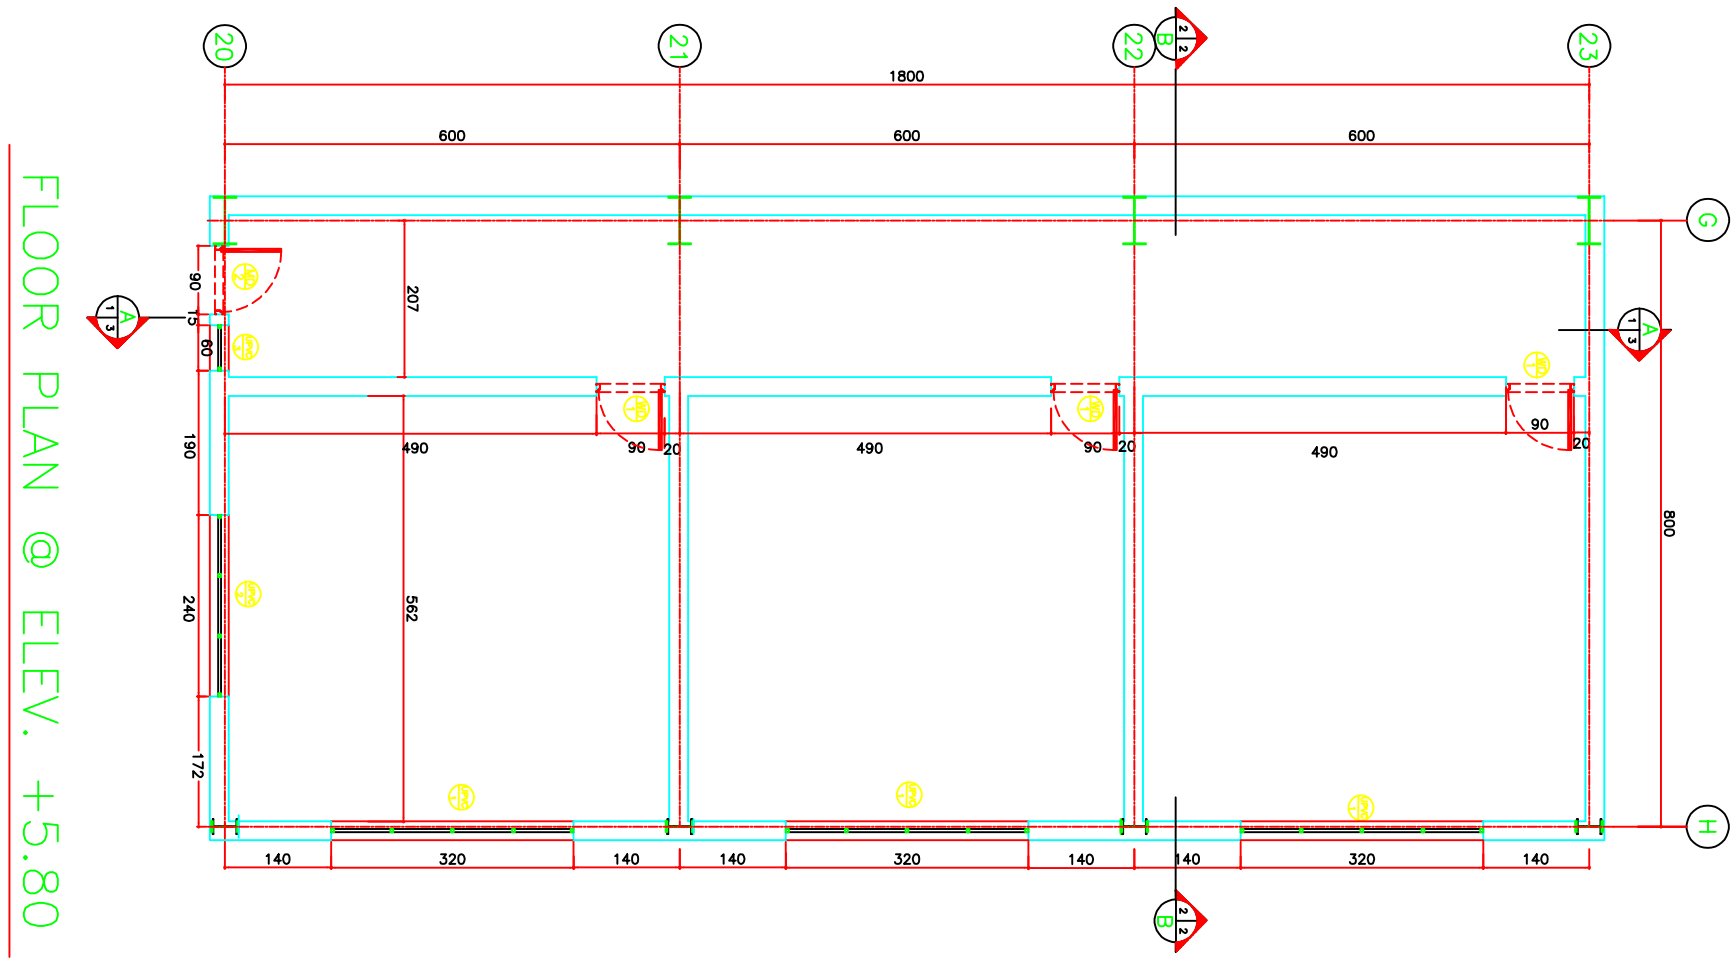


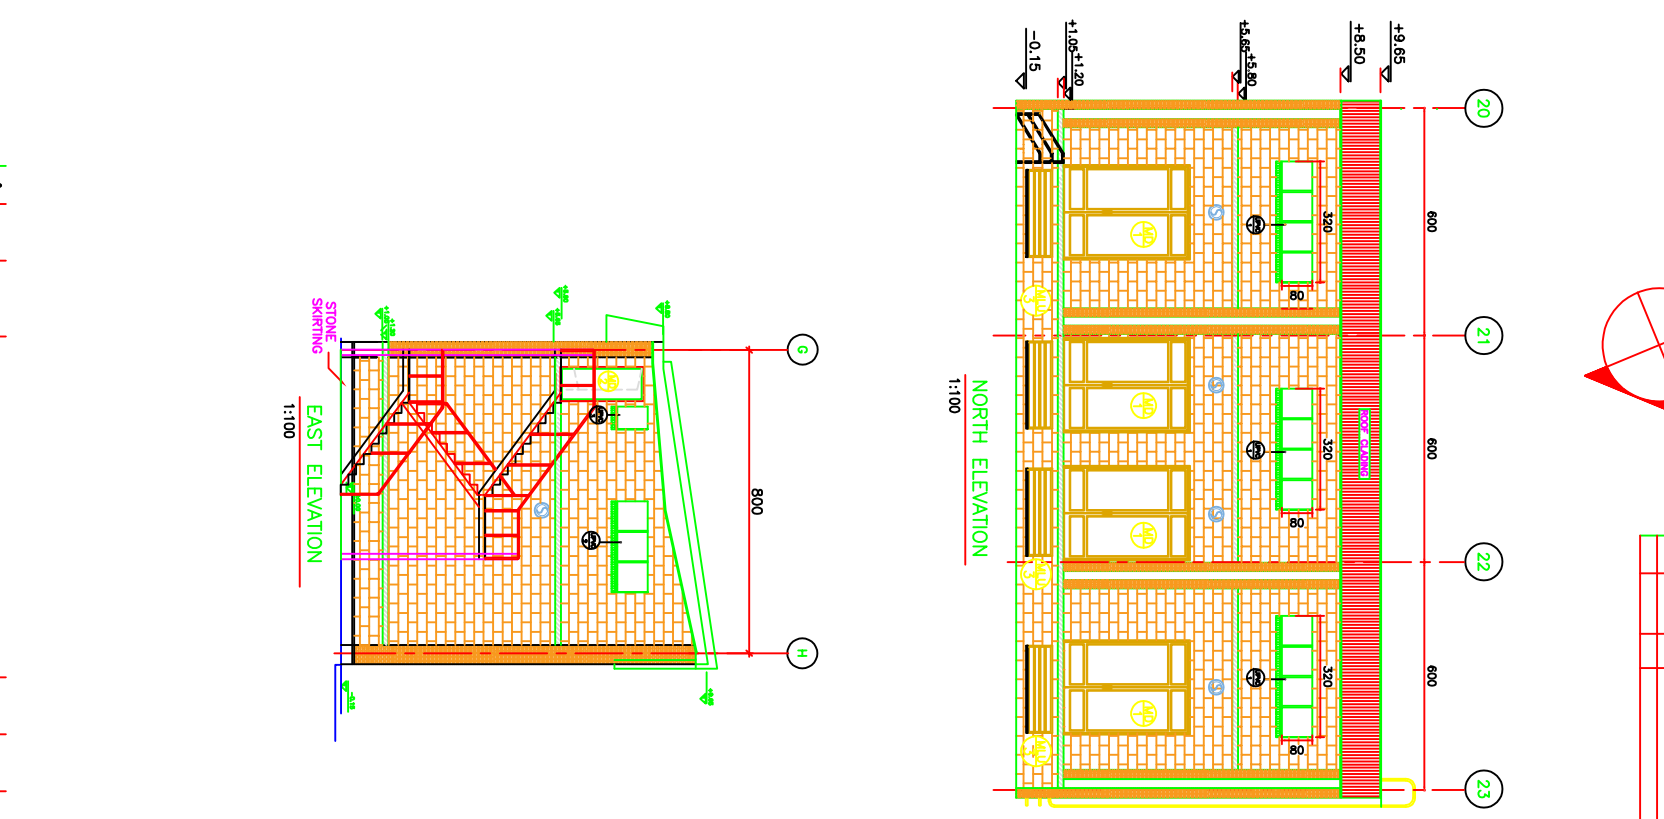


| REV | DATE | COPY | ISSUED TO |
|---|---|---|---|
| | 1400.01.24 | S.G. | KERMAN BAREZ TIRE CO. |

ISSUES

| REV. | NO. OF Δ | DATE | REVISION | DRAWN | CHE'D | APP'D |
|---|---|---|---|---|---|---|
| A | | | | | | |
| B | | | | | | |
| C | | | | | | |
| D | | | | | | |
| E | | | | | | |

JAM
Andishehvarzan Sanat
CONSULTING ENGINEERS

KERMAN BAREZ TIRE CO.

RADIAL TIRE MANUFACTURING PLANT-KERMAN(EXTENSION)

TIRE PRE FABRICATING(SUBSTATION)

SUB STATION PLANS @ ELEV.+1.2m & 5.8m AND ELEVATIONS

| | |
|---|---|
| SCALE | |
| DRAWN | S.Y. |
| CHECKED | P.A. |
| APPROVED | S.J. |
| DATE | 1400.01.24 |
| CAD FILE | 62621101 |
| CLIENT'S DRAWING NUMBER | |

PROJECT NUMBER: 9862

DRAWING NUMBER: 1.621101

REV.