This document contains proprietary information, and except with written permission of "Andishehvarzan Sanat JAM" Consulting Engineers, such information shall not be published, or disclosed to others, or used for any purpose and documents shall not be duplicated in whole or in part.

ISSUES			
REV	DATE	COPY	ISSUED TO
	1400.01.24	S.C.	KERMAN BAREZ TIRE CO.

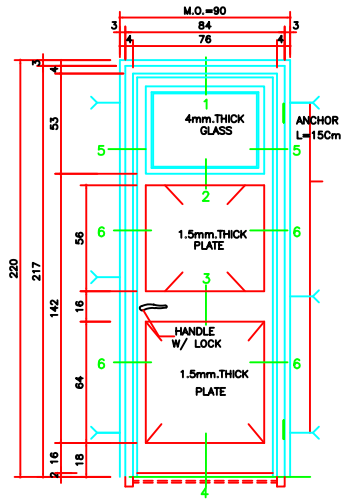

METAL DOOR TYPE MD 2
SCALE 1:20

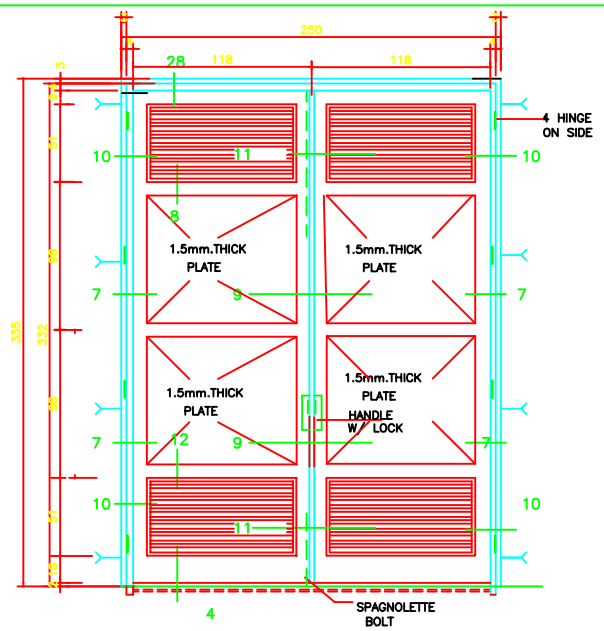

METAL DOOR TYPE MD 1
SCALE 1:25

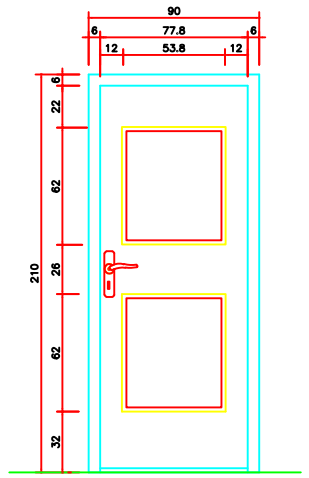

WOODEN DOOR WD 1
SCALE 1:20

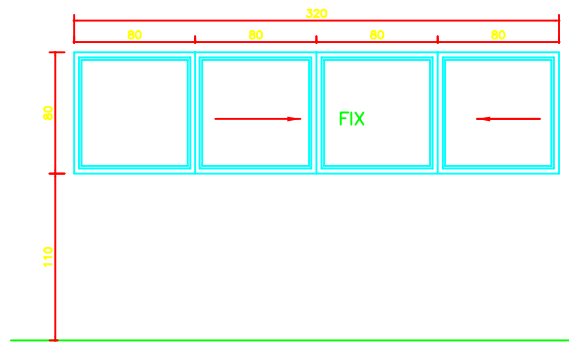

UPVC WINDOW Upvc.W 1
SCALE 1:20

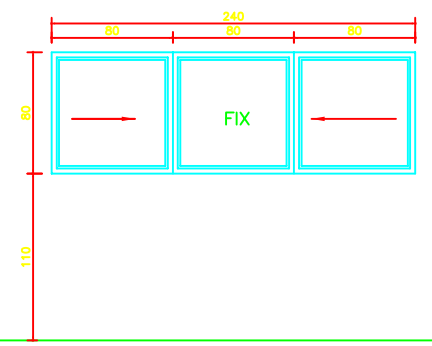

UPVC WINDOW Upvc.W 2
SCALE 1:20

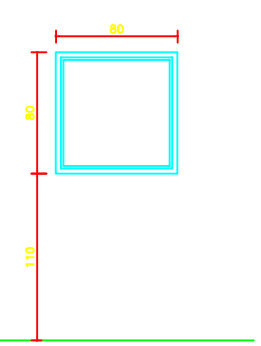

UPVC WINDOW Upvc.W 3
SCALE 1:20

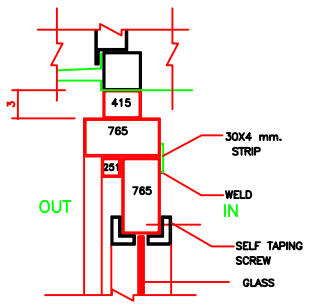

DETAIL (1)
SCALE 1:4

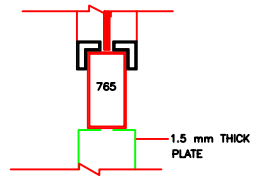

DETAIL (2)
SCALE 1:4

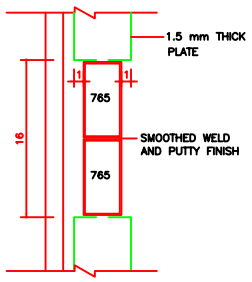

DETAIL (3)
SCALE 1:4

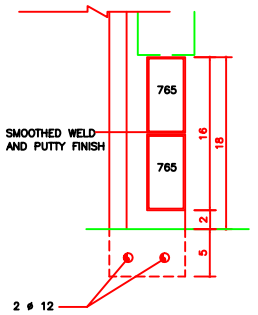

DETAIL (4)
SCALE 1:4

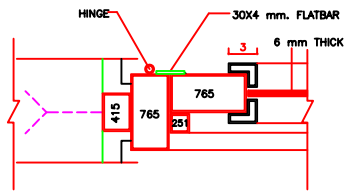

DETAIL (5)
SCALE 1:4

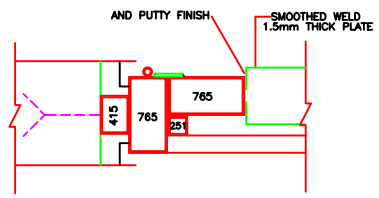

DETAIL (6)
SCALE 1:4

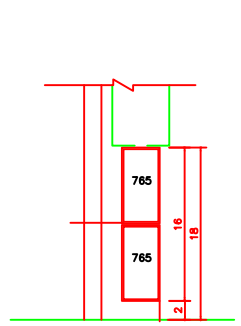

DETAIL (32)
SCALE 1:4

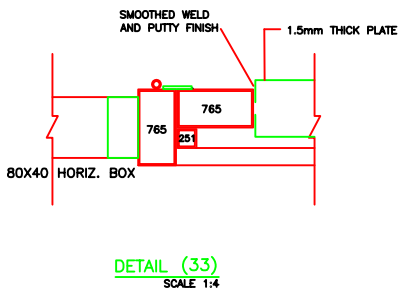

DETAIL (33)
SCALE 1:4

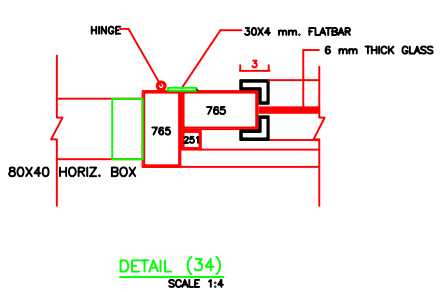

DETAIL (34)
SCALE 1:4

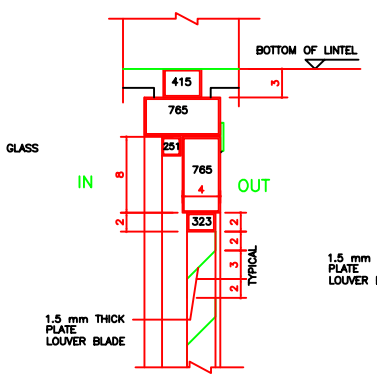

DETAIL (28)
SCALE 1:4

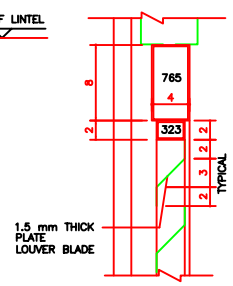

DETAIL (12)
SCALE 1:4

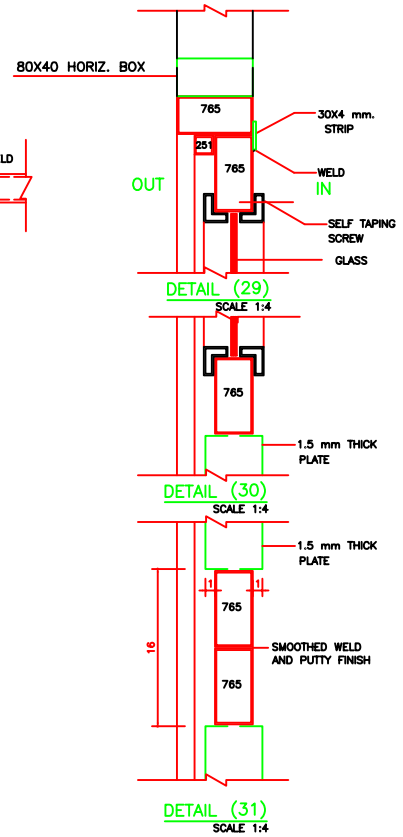

DETAIL (29)
SCALE 1:4

DETAIL (30)
SCALE 1:4

DETAIL (31)
SCALE 1:4

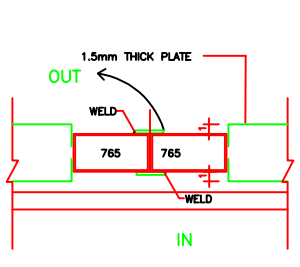

DETAIL (8)
SCALE 1:4

DETAIL (9)
SCALE 1:4

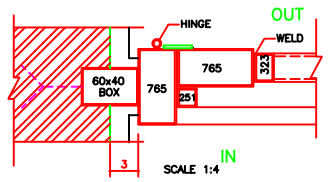

DETAIL (10)
SCALE 1:4

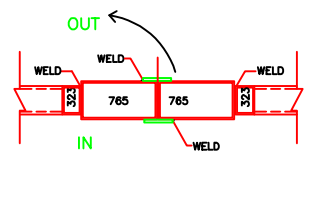

DETAIL (11)
SCALE 1:4

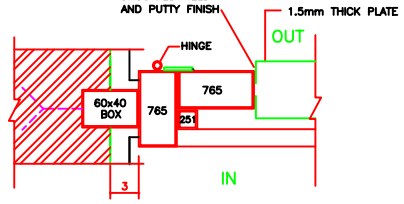

DETAIL (7)
SCALE 1:4

NOTES

1-FOR LIST OF DRAWINGS SEE DWG.NO 1.121101

2-WORK THIS DRAWINGS WITH STRUCTURAL ,MECHANICAL & ELECTRICAL DRAWINGS

3-ALL OPENING SHALL BE MEASURED BEFORE FABRICATION OF DOORS &WINDOWS.

4-ALL STEEL WORK SHALL BE SHOP PAINTED BY TWO COATS OF ANTI-RUST PAINT.

5-INSERT 30X2mm. RUBBER STRIP BETWEEN ALL(DOORS , WINDOWS) JOINTS IN ORDER TO ACHIEVE AIRTIGHTNESS.

6-FIXING, DETAILS OF EXHAUST FAN TO WINDOW FRAMES SHALL BE DETERMINED BY WINDOWS MANUFACTURER IN ACCORDANCE WITH ACTUAL FAN SPECIFICATIONS.

7-DOOR ,WINDOW AND FLASHING MANUFACTURER MUST PROVIDE SHOP DRAWING FOR APPROVAL OF THE ENGINEER PRIOR TO FABRICATION.

8-LOCK MUST BE OPENED FROM BOTH SIDE.

REV.	NO. OF △	DATE	R E V I S I O N	DRAWN	CHE'D	APP'D
	1					
	2					
	3					
	4					
	5					
	6					

JAM Andishehvarzan Sanat
CONSULTING ENGINEERS

KERMAN BAREZ TIRE CO.

RADIAL TIRE MANUFACTURING PLANT-KERMAN(EXTENSION)

TIRE PRE FABRICATING(SUBSTATION)

SCALE	
DRAWN	S.V.
CHECKED	P.A.
APPROVED	S.J.
DATE	1400.01.24
CAD FILE	62621103

TYPICAL METAL AND WOODEN DOORS,UPVC WINDOWS ELEVATIONS & DETAILS

PROJECT NUMBER 9862

DRAWING NUMBER 1.621103

REV.

CLIENT'S DRAWING NUMBER

D C B A