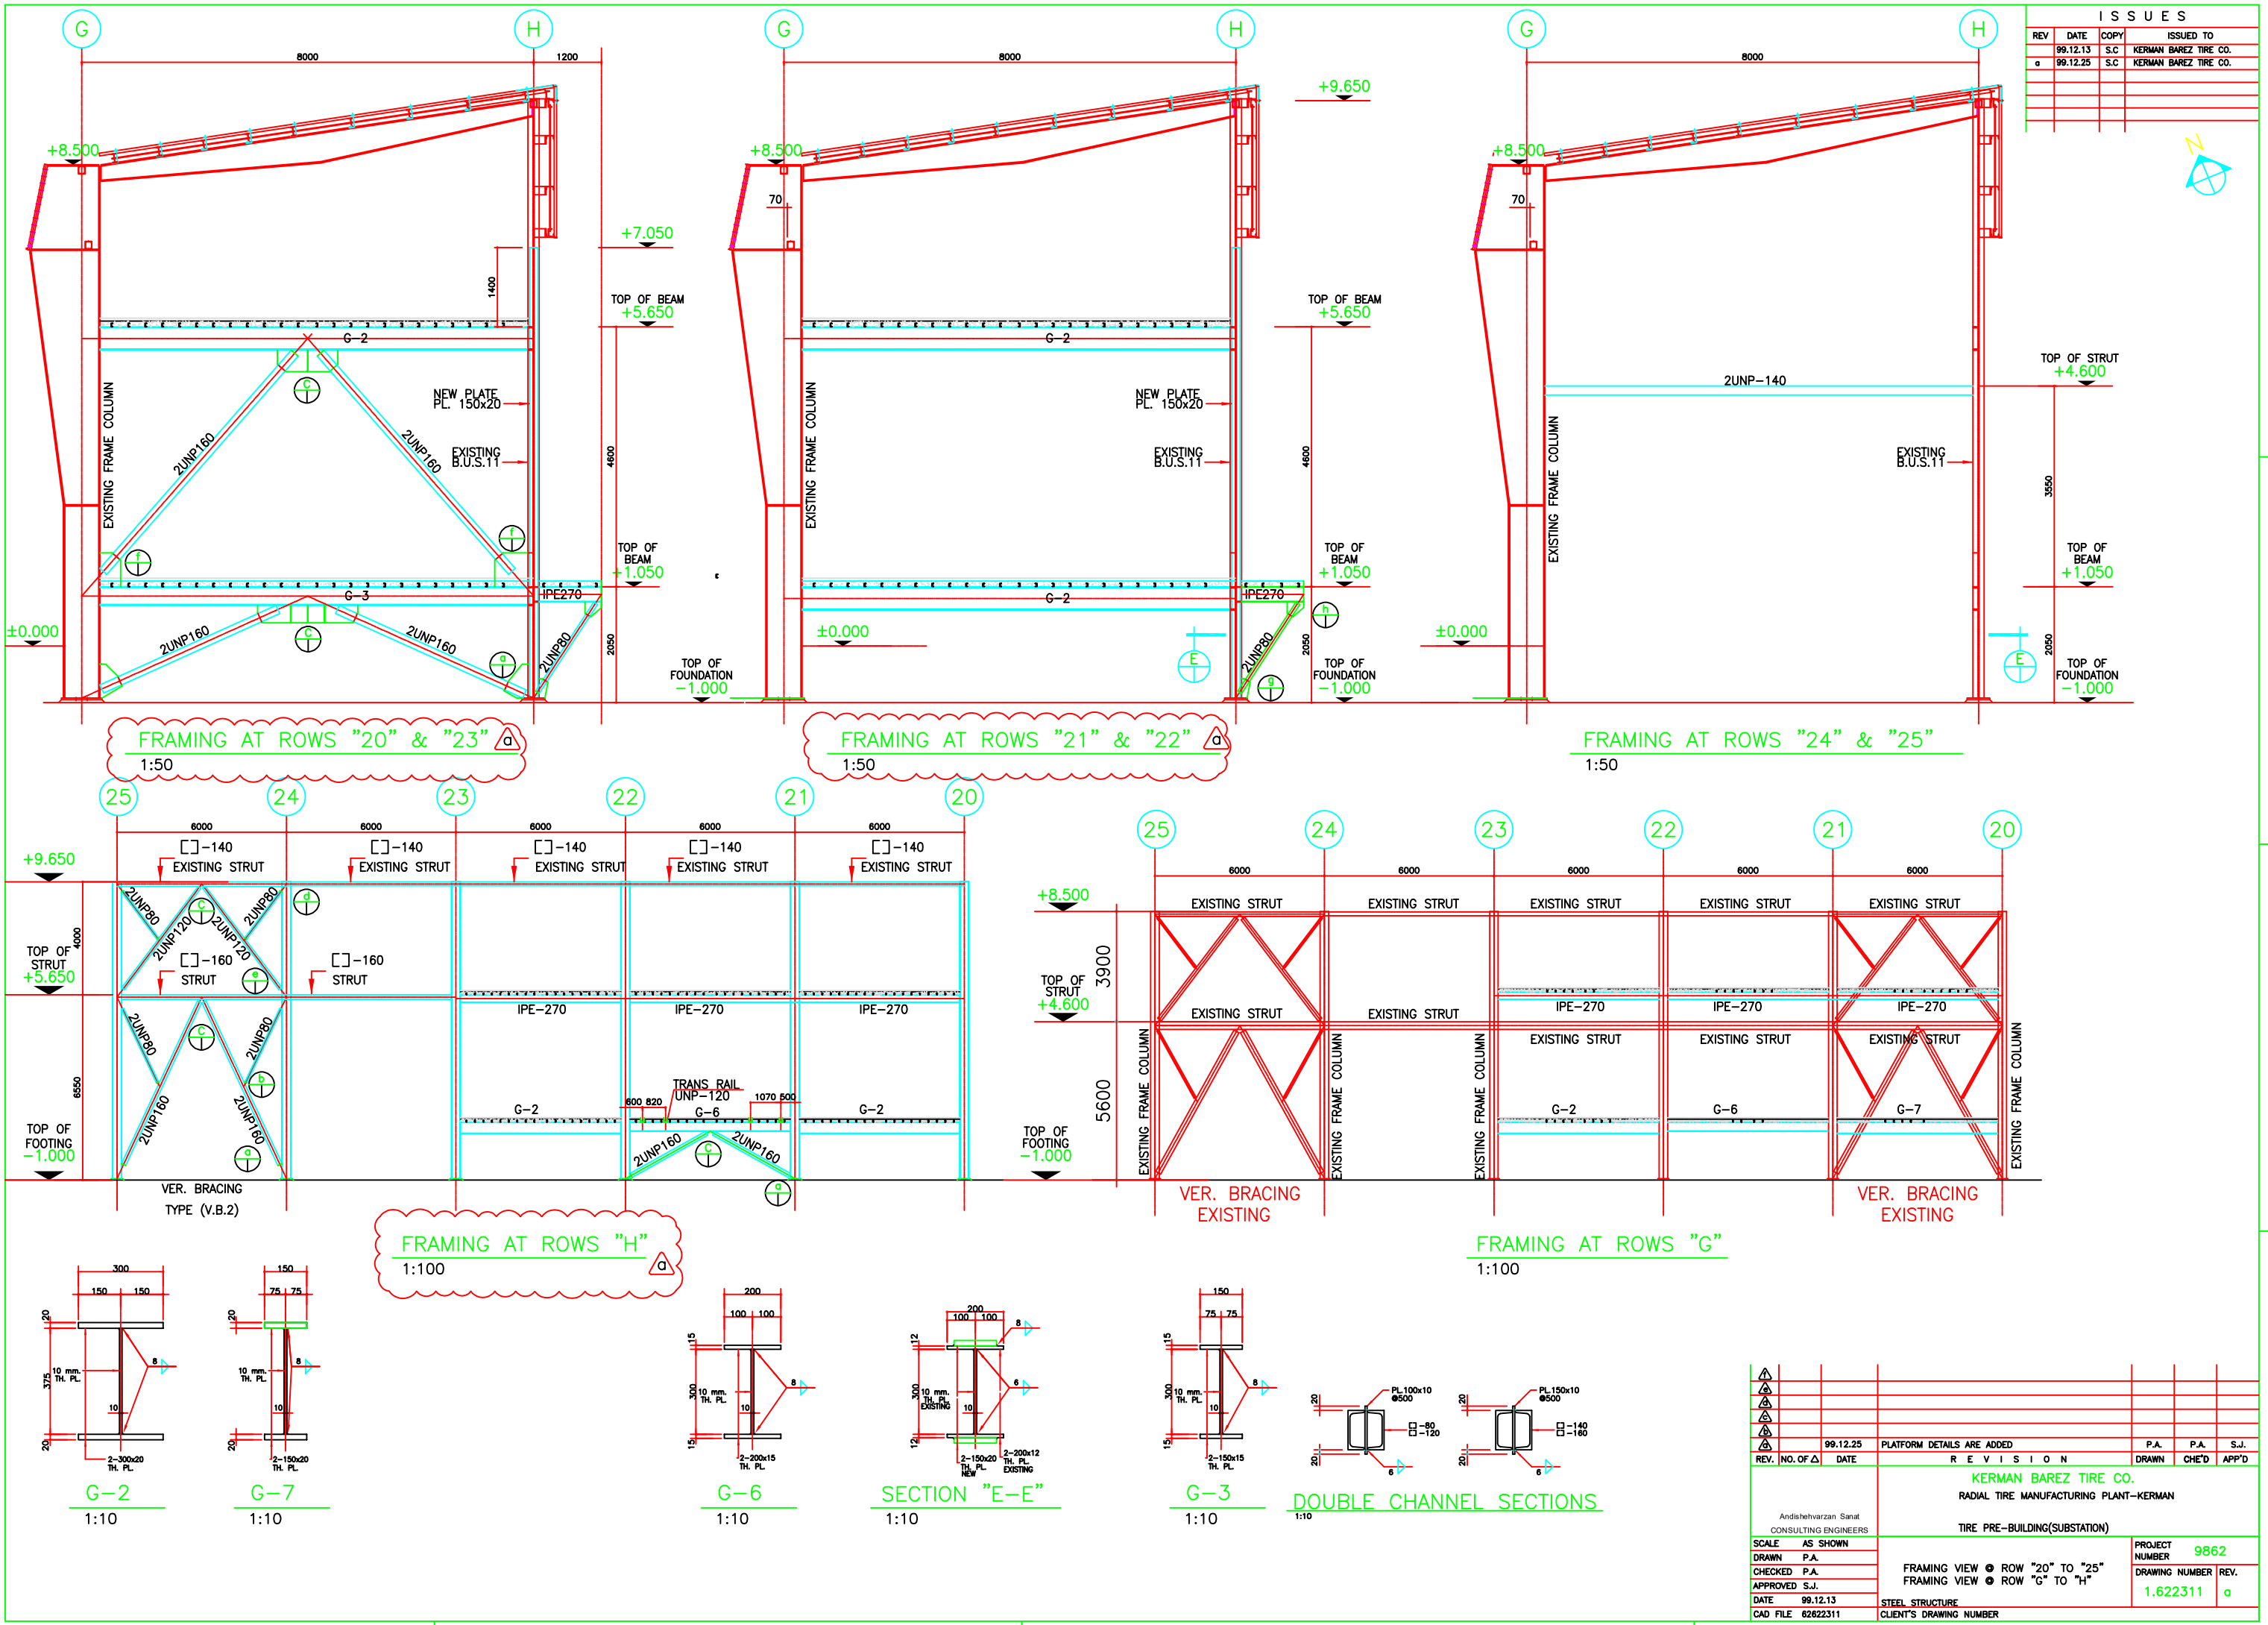

ISSUES			
REV	DATE	COPY	ISSUED TO
	99.12.13	S.C	KERMAN BAREZ TIRE CO.
a	99.12.25	S.C	KERMAN BAREZ TIRE CO.

REV.	NO. OF △	DATE	REVISION	DRAWN	CHE'D	APP'D
		99.12.25	PLATFORM DETAILS ARE ADDED	P.A.	P.A.	S.J.

Andishehvarzan Sanat
CONSULTING ENGINEERS

KERMAN BAREZ TIRE CO.
RADIAL TIRE MANUFACTURING PLANT-KERMAN

TIRE PRE-BUILDING(SUBSTATION)

SCALE	AS SHOWN
DRAWN	P.A.
CHECKED	P.A.
APPROVED	S.J.
DATE	99.12.13
CAD FILE	62622311

FRAMING VIEW ● ROW "20" TO "25"
FRAMING VIEW ● ROW "G" TO "H"

STEEL STRUCTURE
CLIENT'S DRAWING NUMBER

PROJECT NUMBER 9862
DRAWING NUMBER 1.622311
REV. a

This document contains proprietary information, and except with written permission of "Andishehvarzan Sanat JAM" Consulting Engineers, such information shall not be published, or disclosed to others, or used for any purpose and documents shall not be duplicated in whole or in part.