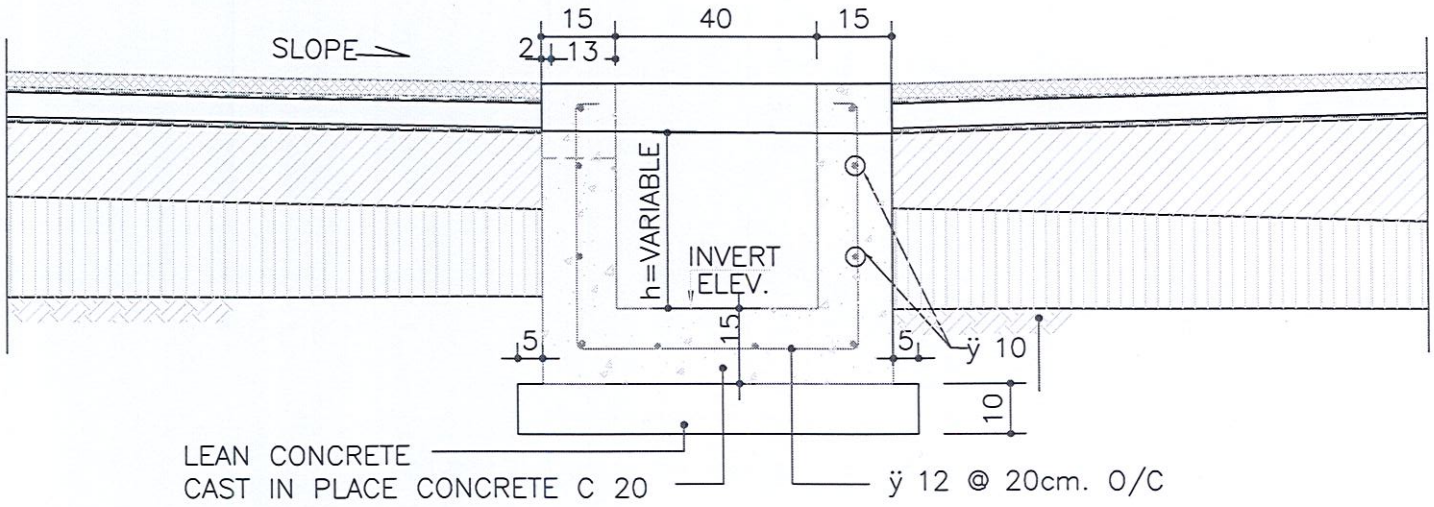
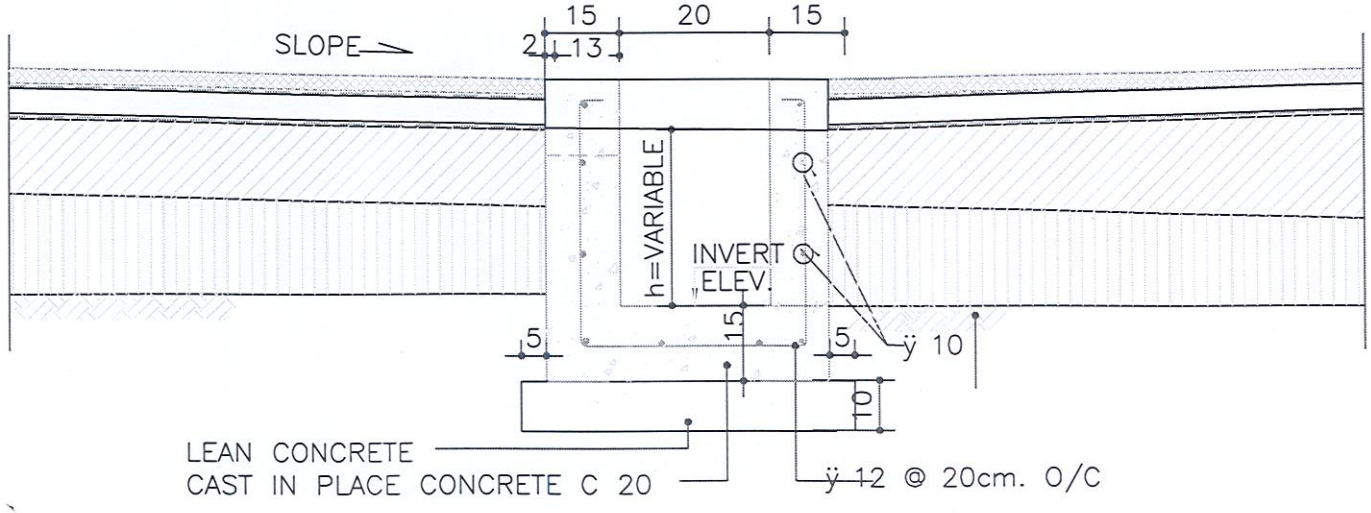

15
40
15
SLOPE
2
13
h=VARIABLE
INVERT
ELEV.
15
5
5
ÿ 10
10
LEAN CONCRETE
CAST IN PLACE CONCRETE C 20
ÿ 12 @ 20cm. O/C


15
20
15
SLOPE
2
13
h=VARIABLE
INVERT
ELEV.
15
5
5
ÿ 10
10
LEAN CONCRETE
CAST IN PLACE CONCRETE C 20
ÿ 12 @ 20cm. O/C